Use figured dimensions only - Do not scale

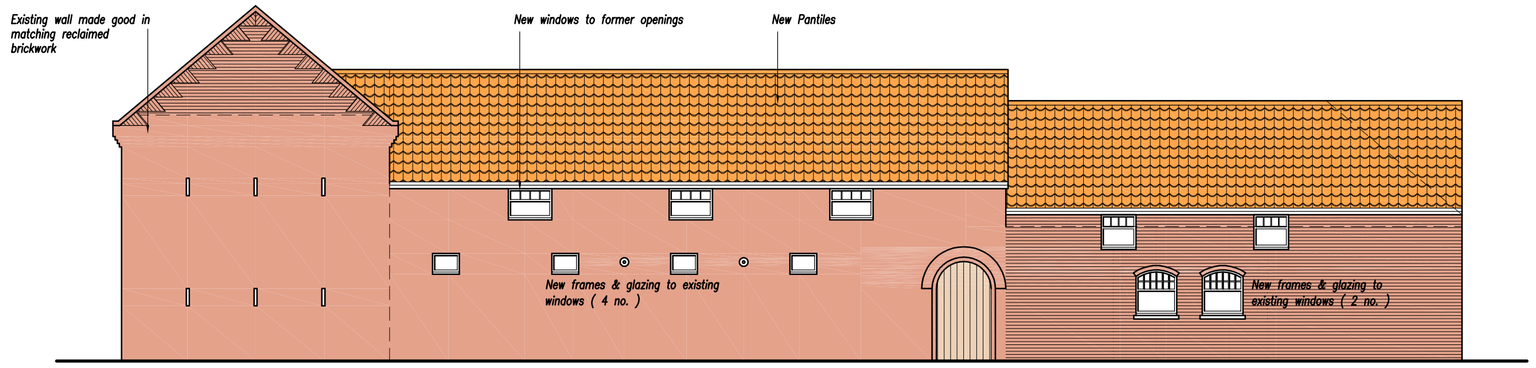

Front Elevation

Side Elevation

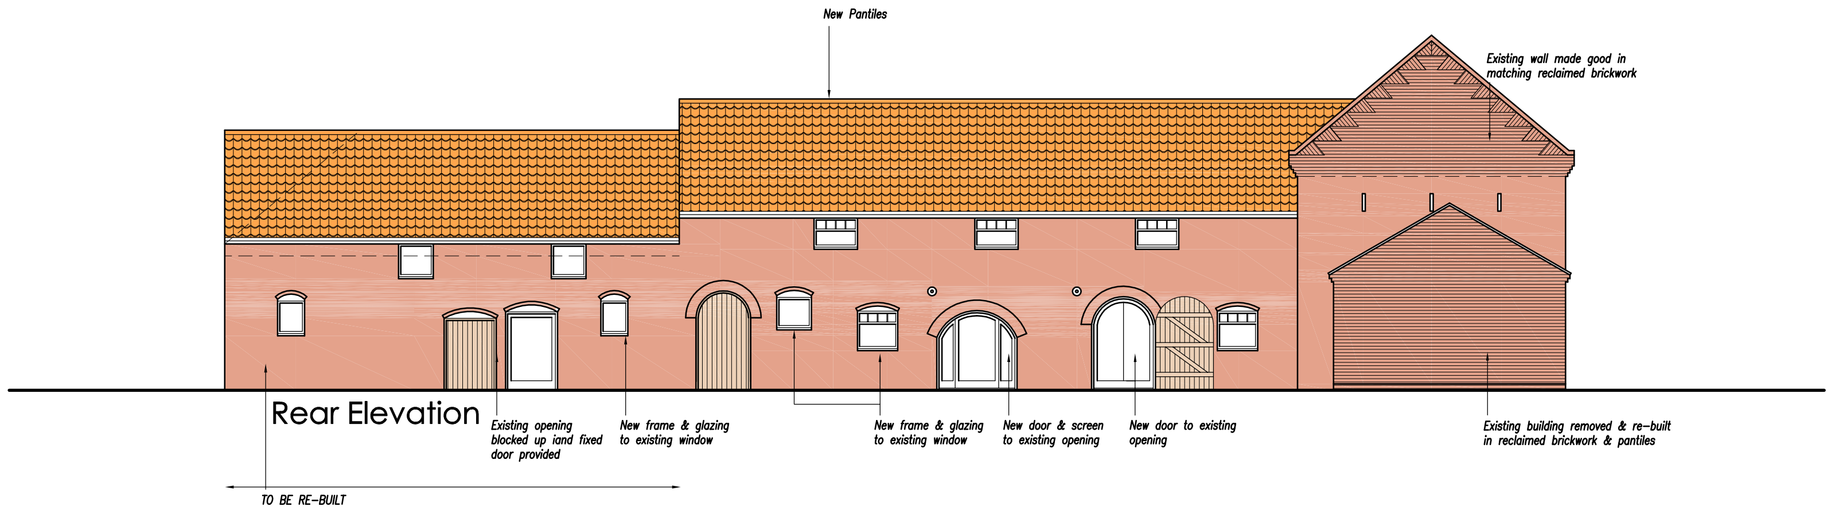

Rear Elevation

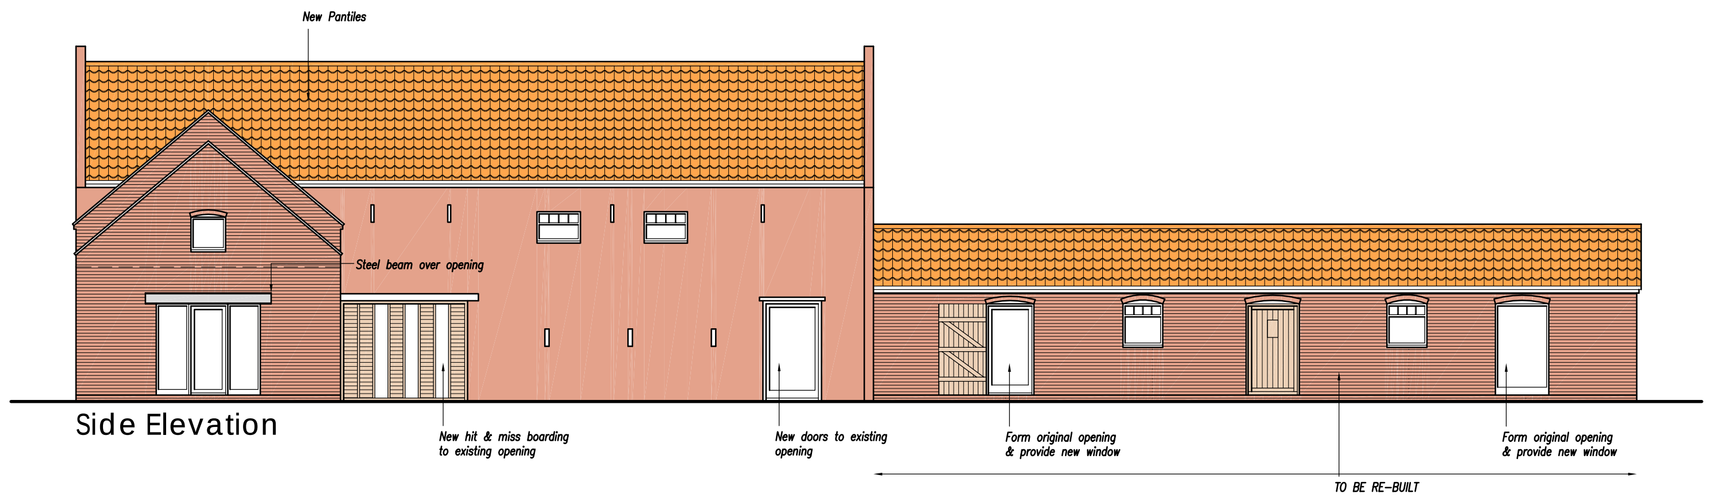

Side Elevation

Rev	Date	Revision
A		
B		
C		
D		
E		

Rev	Date
F	
G	
H	
I	
J	

dieternelson
planning consultancy

Unit 12, Cleethorpes Business Centre,
Wilton Road Industrial Estate,
Humberston, Grimsby, NE Lincs,
DN36 4AS
Tel: 01472 231555
Mob: 07875 750031
Email: mail@dieternelson.com

Project	PROPOSED BARN CONVERSION AT SOUTH SEA LANE HUMBERSTON
Title	PROPOSED ELEVATIONS - COLOUR

Date	JULY 2011	Rev	E
Scale	1:100	Drwg No.	07
Sheet	A1	---	

PDF created with pdfFactory Pro trial version www.pdffactory.com